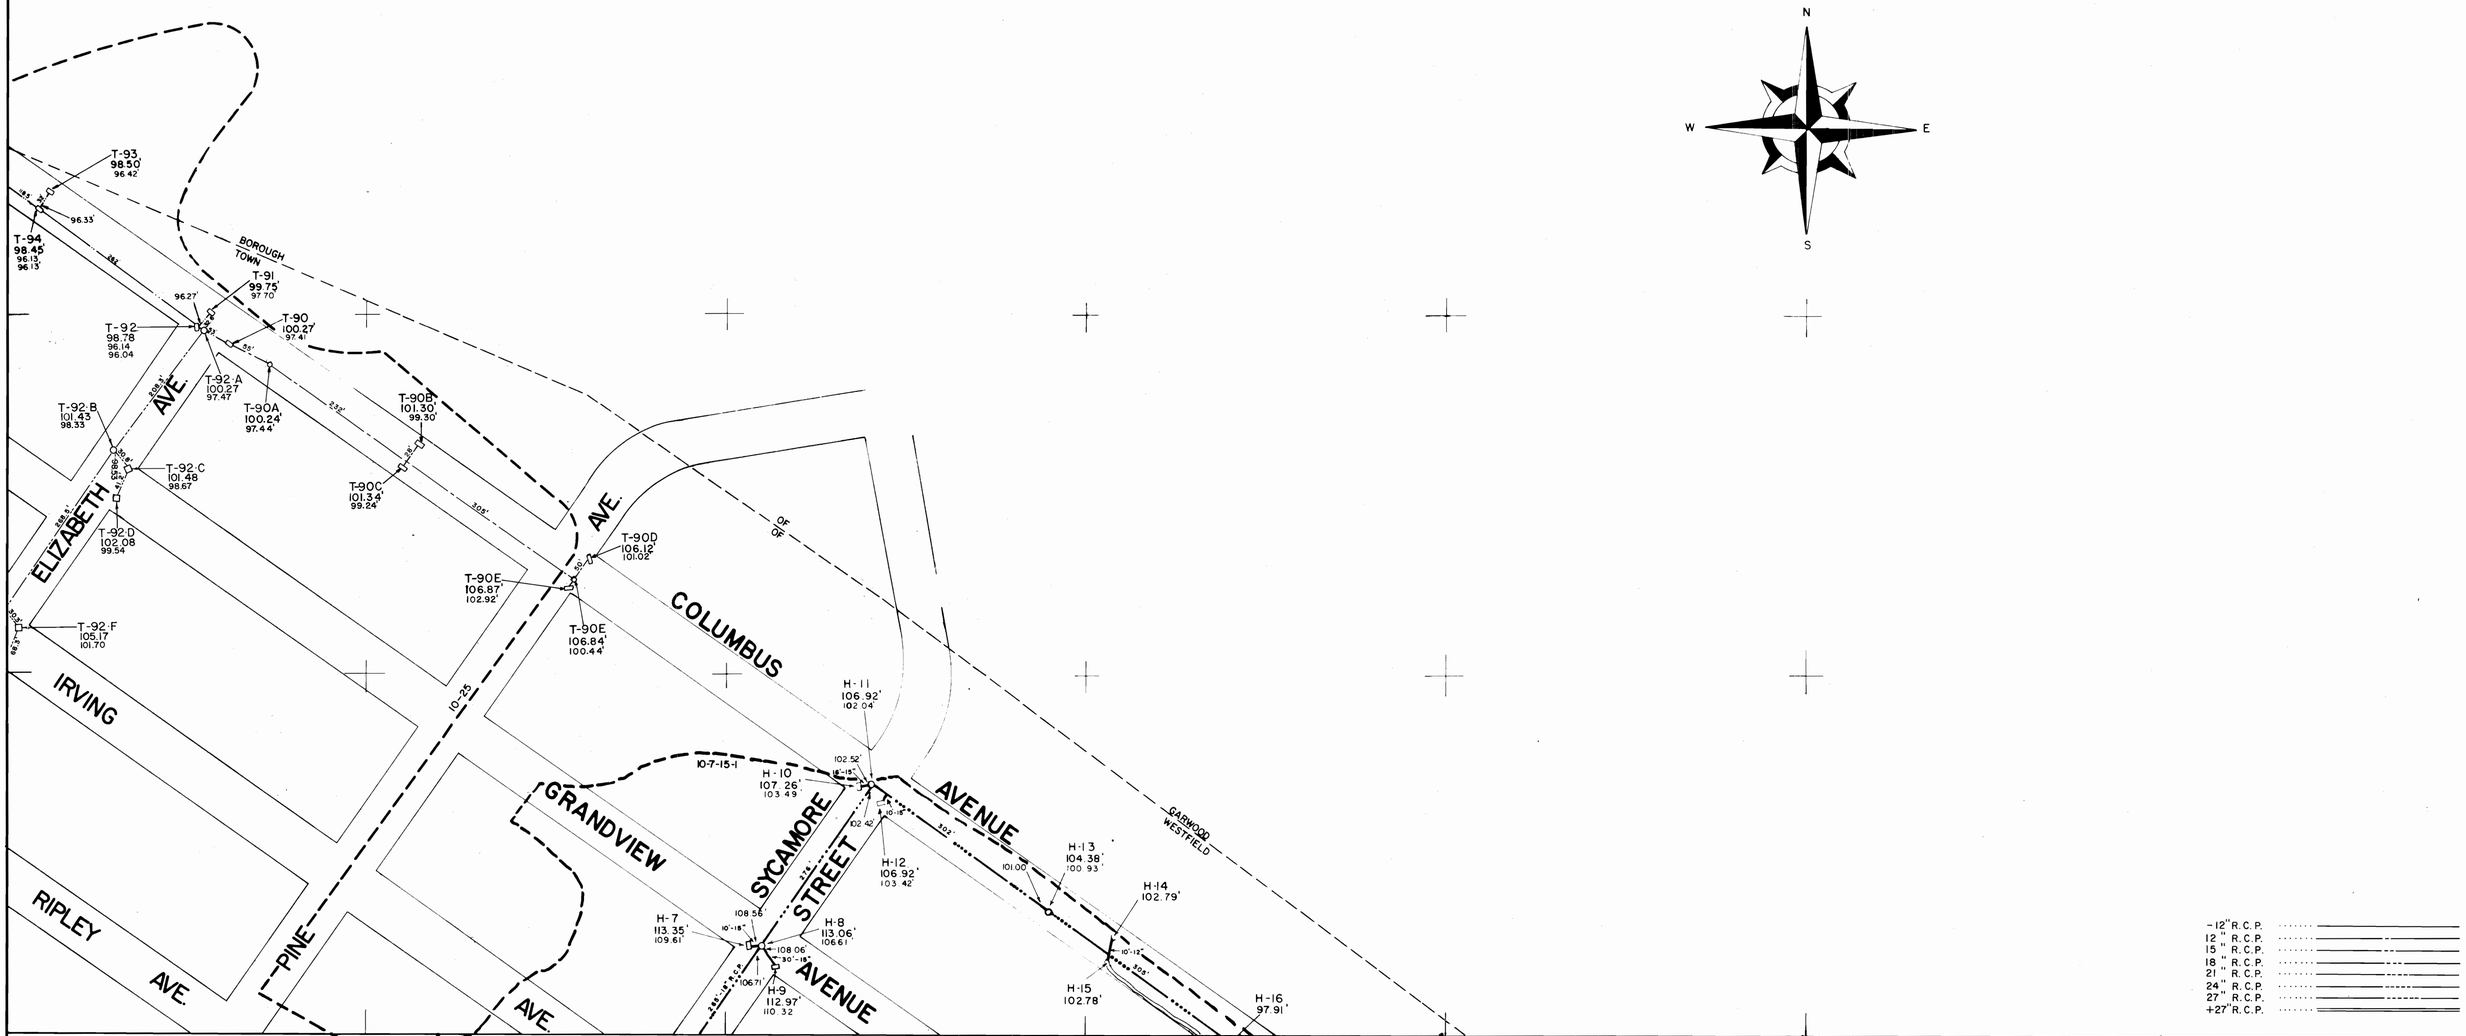

JAMES D. JOSEPHS N.J.P.E. #17727
TOWN ENGINEER

SCALE: 1" = 100'

100 0 100 200 300 400

SHEET INDEX

				1
	2	3	4	
5	6	7	8	9
10	11	12	13	14
15	16	17	18	
19	20	21	22	
23	24	25	26	
27	28	29	30	
31	32	33	34	
35	36	37		
38	39			

BOOK No.	DATE	REVISION
280	2-7-83	ELIZABETH AVENUE - between Columbus Ave. & Irving Ave.

RICHARD O. LUSTER P.E.&L.S. 9864

LUSTER AND GUARRIELLO ASSOC. INC.
CONSULTING CIVIL ENGINEERS
AND
LAND SURVEYORS
2279 SOUTH AVENUE, SCOTCH PLAINS, N.J. 07076

WESTFIELD DRAINAGE STUDY
TOWN OF WESTFIELD
UNION COUNTY, NEW JERSEY

PROJ. NO. 76114

26

SHEET NO.