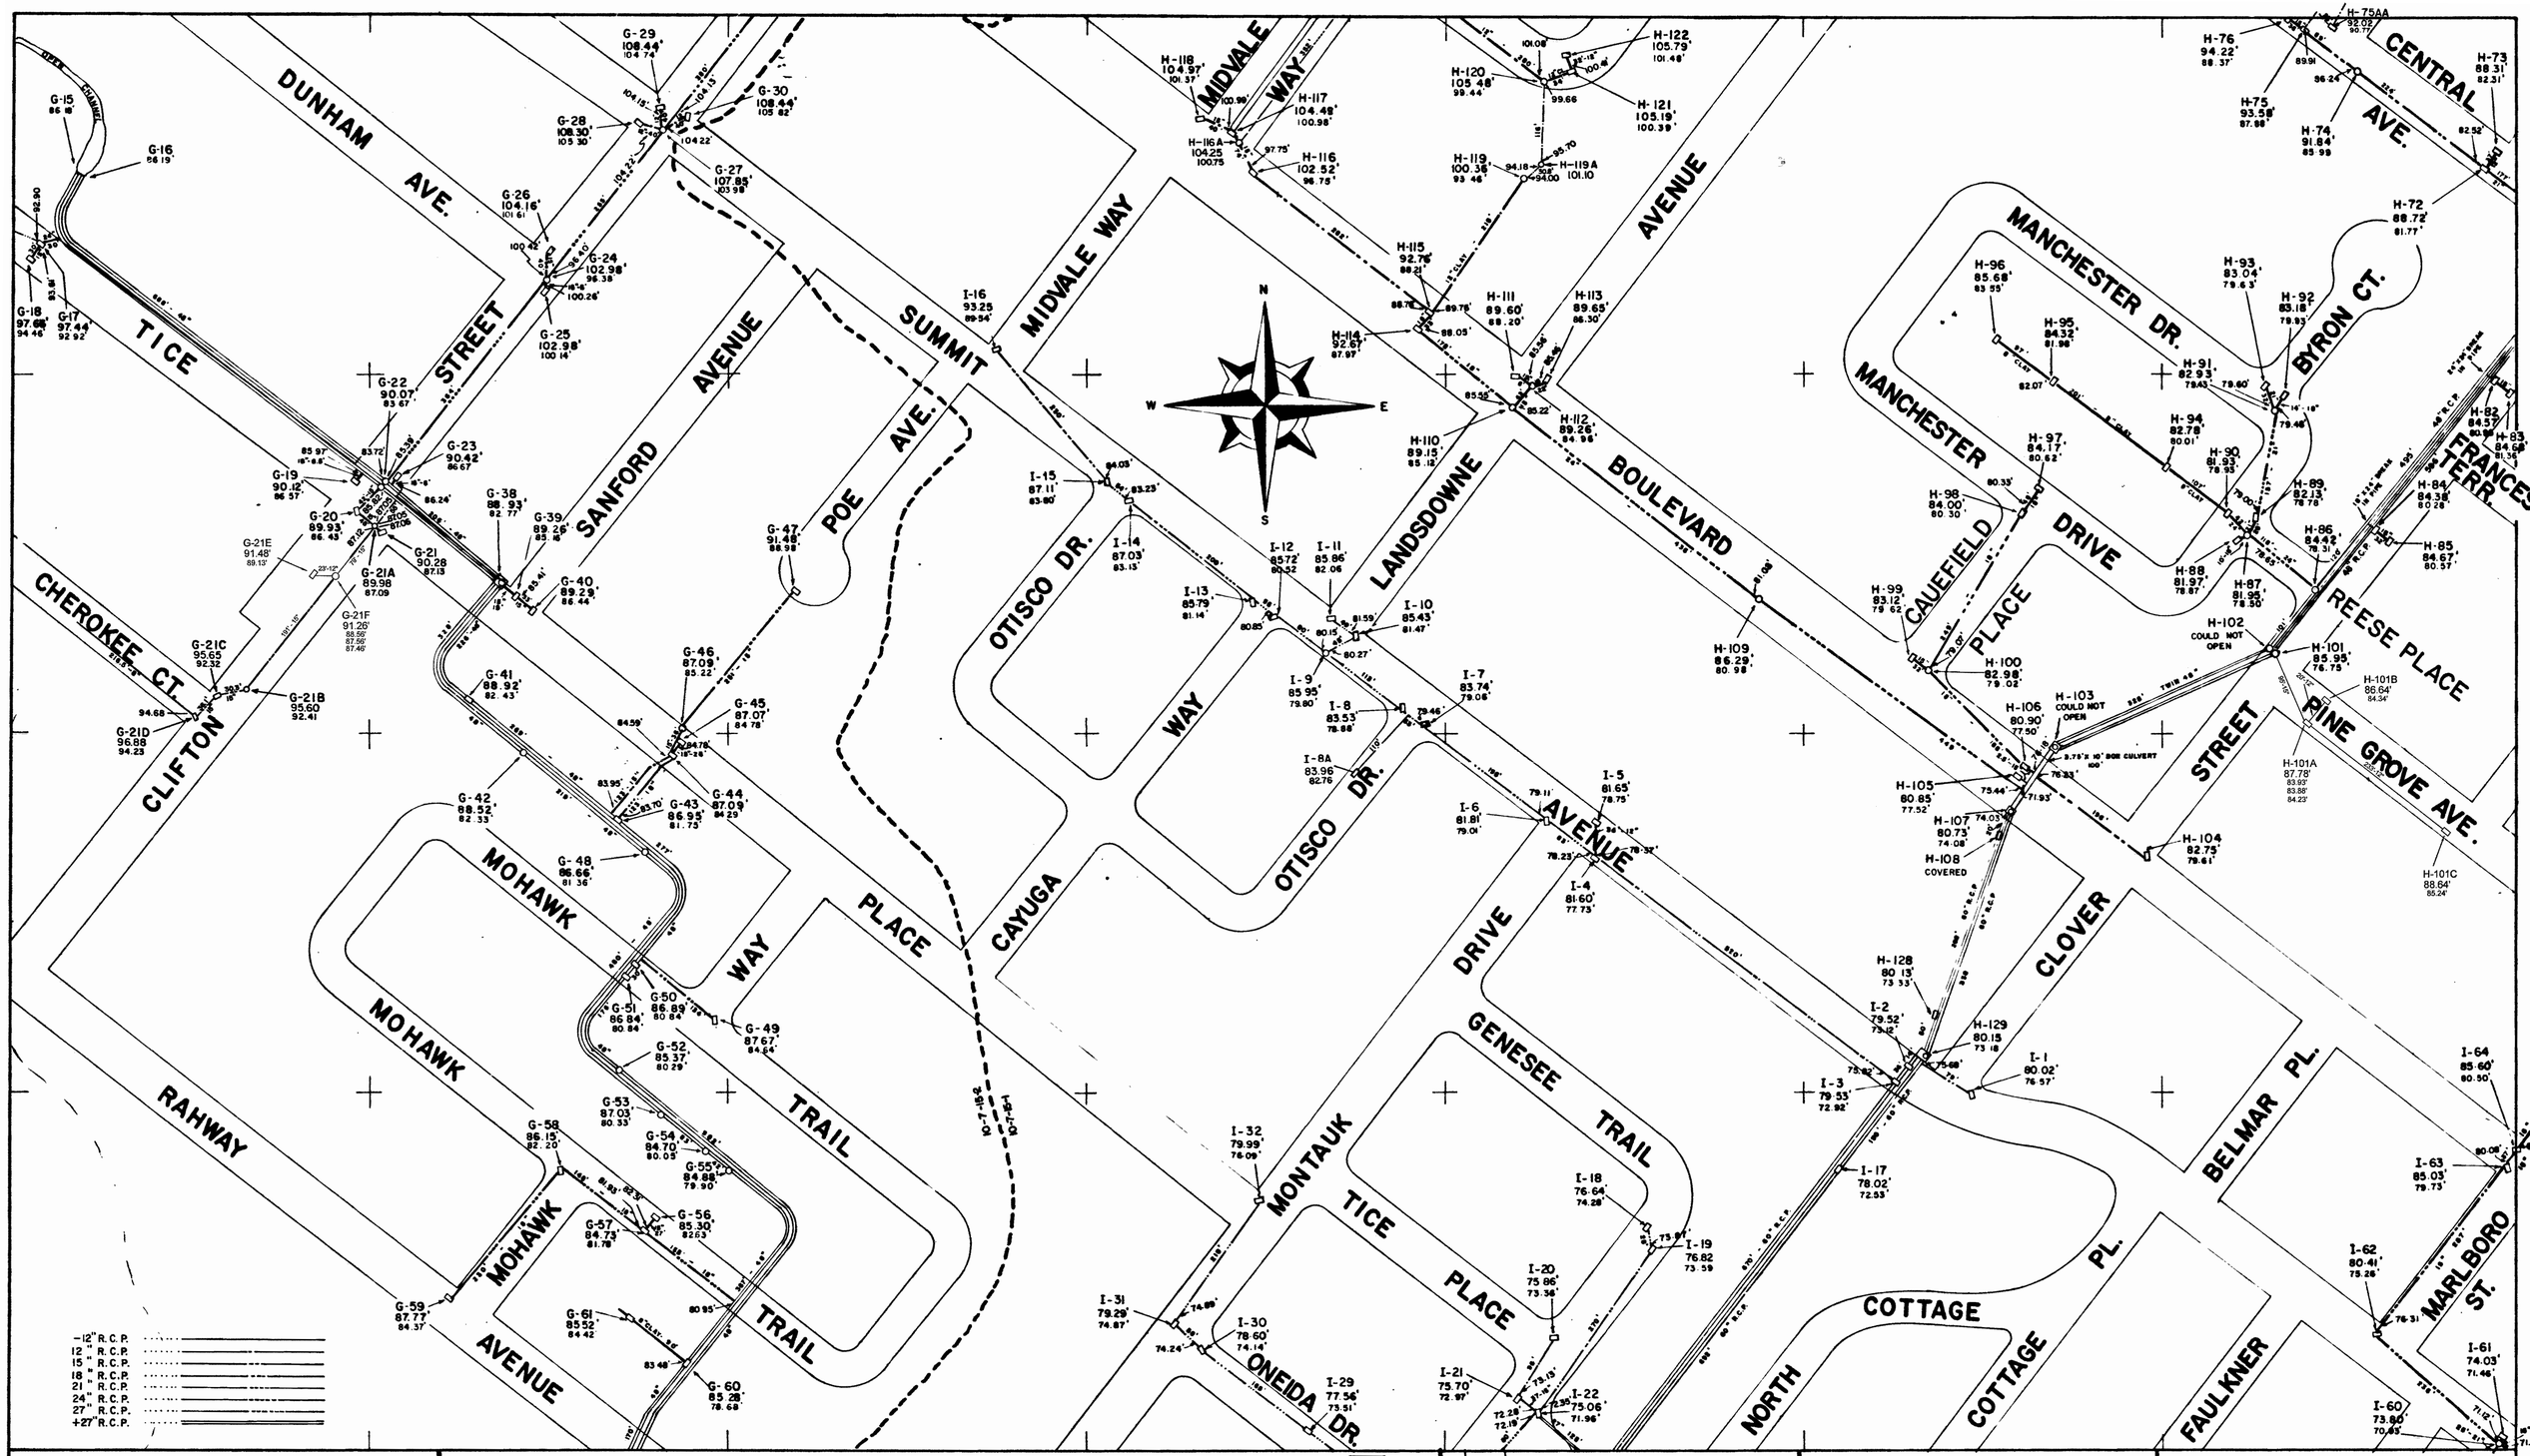

JAMES D. JOSEPHS N.J.P.E. 17727
TOWN ENGINEER

SCALE: 1" = 100'

100 0 100 200 300 400

SHEET INDEX

		1		
	2	3	4	
5	6	7	8	9
10	11	12	13	14
15	16	17	18	
19	20	21	22	
23	24	25	26	
27	28	29	30	
31	32	33	34	
35	36	37		
38	39			

NO.	DATE	REVISION
2	2007	STORM SEWER EXTENSION on CLIFTON STREET.
1	2007	STORM SEWER EXTENSION on PINE GROVE AVE.

RICHARD O. LUSTER P.E.&L.S.9864

LUSTER AND GUARRIELLO ASSOC. INC.
CONSULTING CIVIL ENGINEERS
AND
LAND SURVEYORS
2279 SOUTH AVENUE, SCOTCH PLAINS, N.J. 07076

WESTFIELD DRAINAGE STUDY
TOWN OF WESTFIELD
UNION COUNTY, NEW JERSEY

PROJ. NO. 76114

33
SHEET NO.