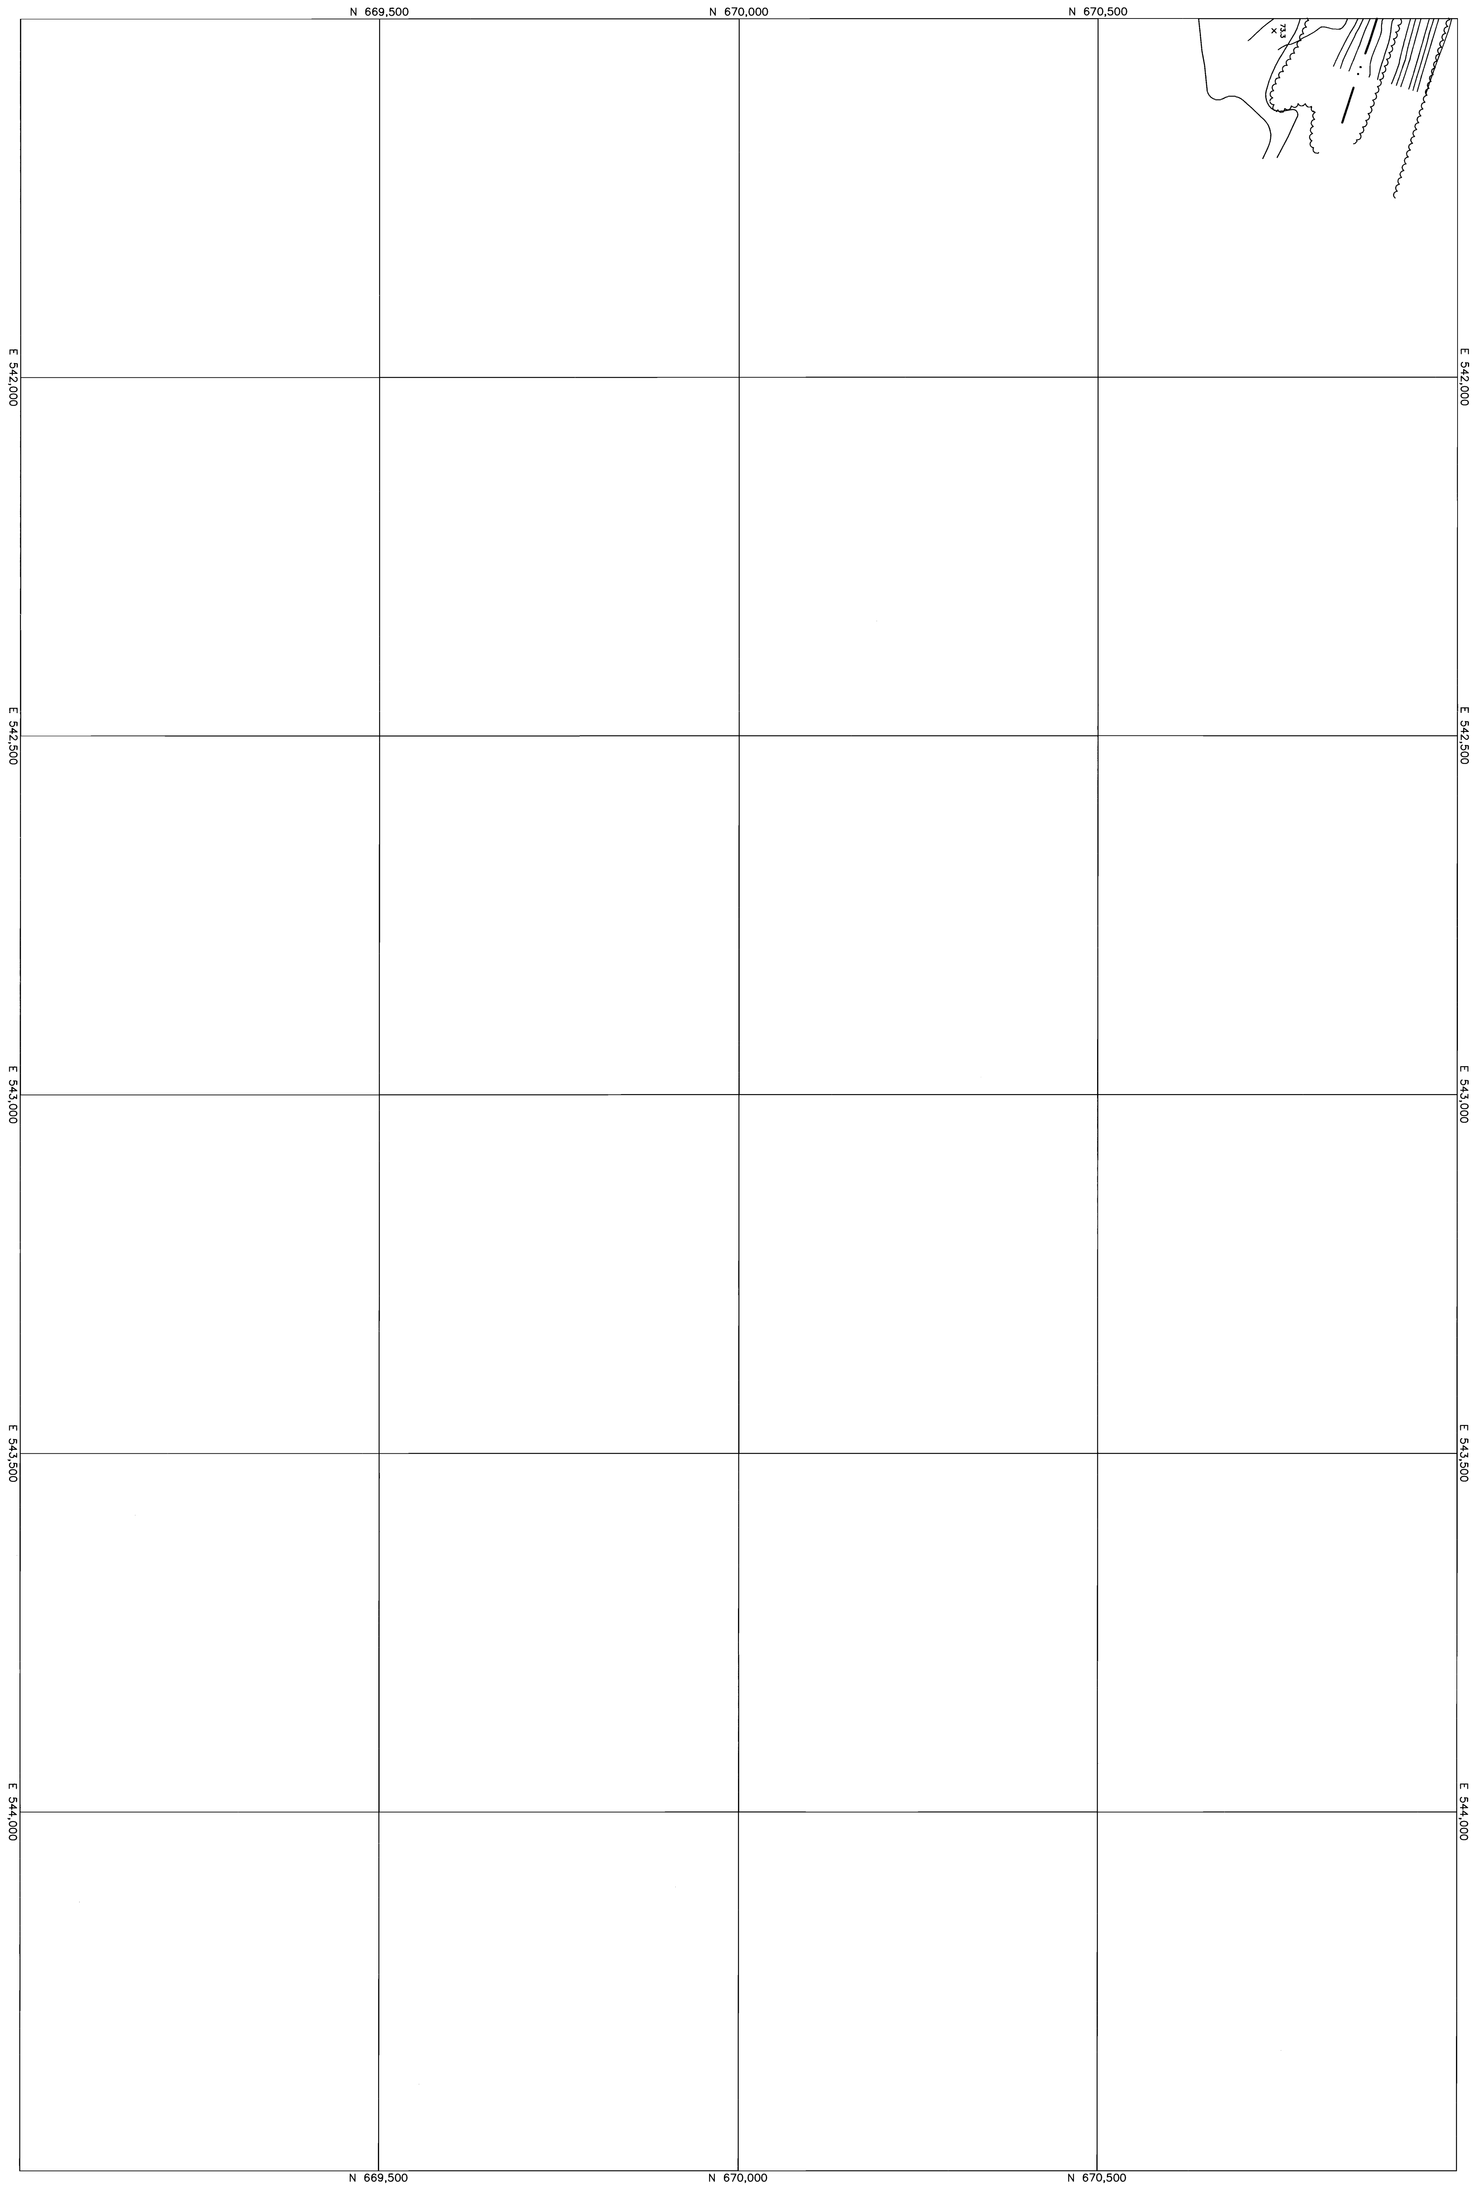

SHEET NO. 9 OF 54	Topographic Map	DATE: 12-10-2008	SCALE: 1" = 100'
DATE FLOWN: 03-25-08	**Town of Westfield**	AXIS JOB NO. 8059	
PLOT DATE: 12-10-08	**Union County, New Jersey**		

Paulo D. Horta, PLS #GS38657
Town Surveyor

Public Works Center, 959 North Ave, West
Westfield, New Jersey, 07090

geospatial
8600 Brooks Drive, Suite A
Easton, MD 21601
Phone: 410-822-1441
Fax: 410-822-6225

Mapping created by Axis Geospatial, LLC using photogrammetric methods from aerial photographs taken March, 25th 2008.

Control Survey preformed by Taylor Wiseman & Taylor 124 Gaither Drive, Suite 150, Mt. Laurel, NJ 08054

Coordinate system is New Jersey State Plane. Project datum is NAD 1983 (Conus). Vertical datum is NAVD 1929. Coordinate units are U.S. survey feet.

W S axis N E