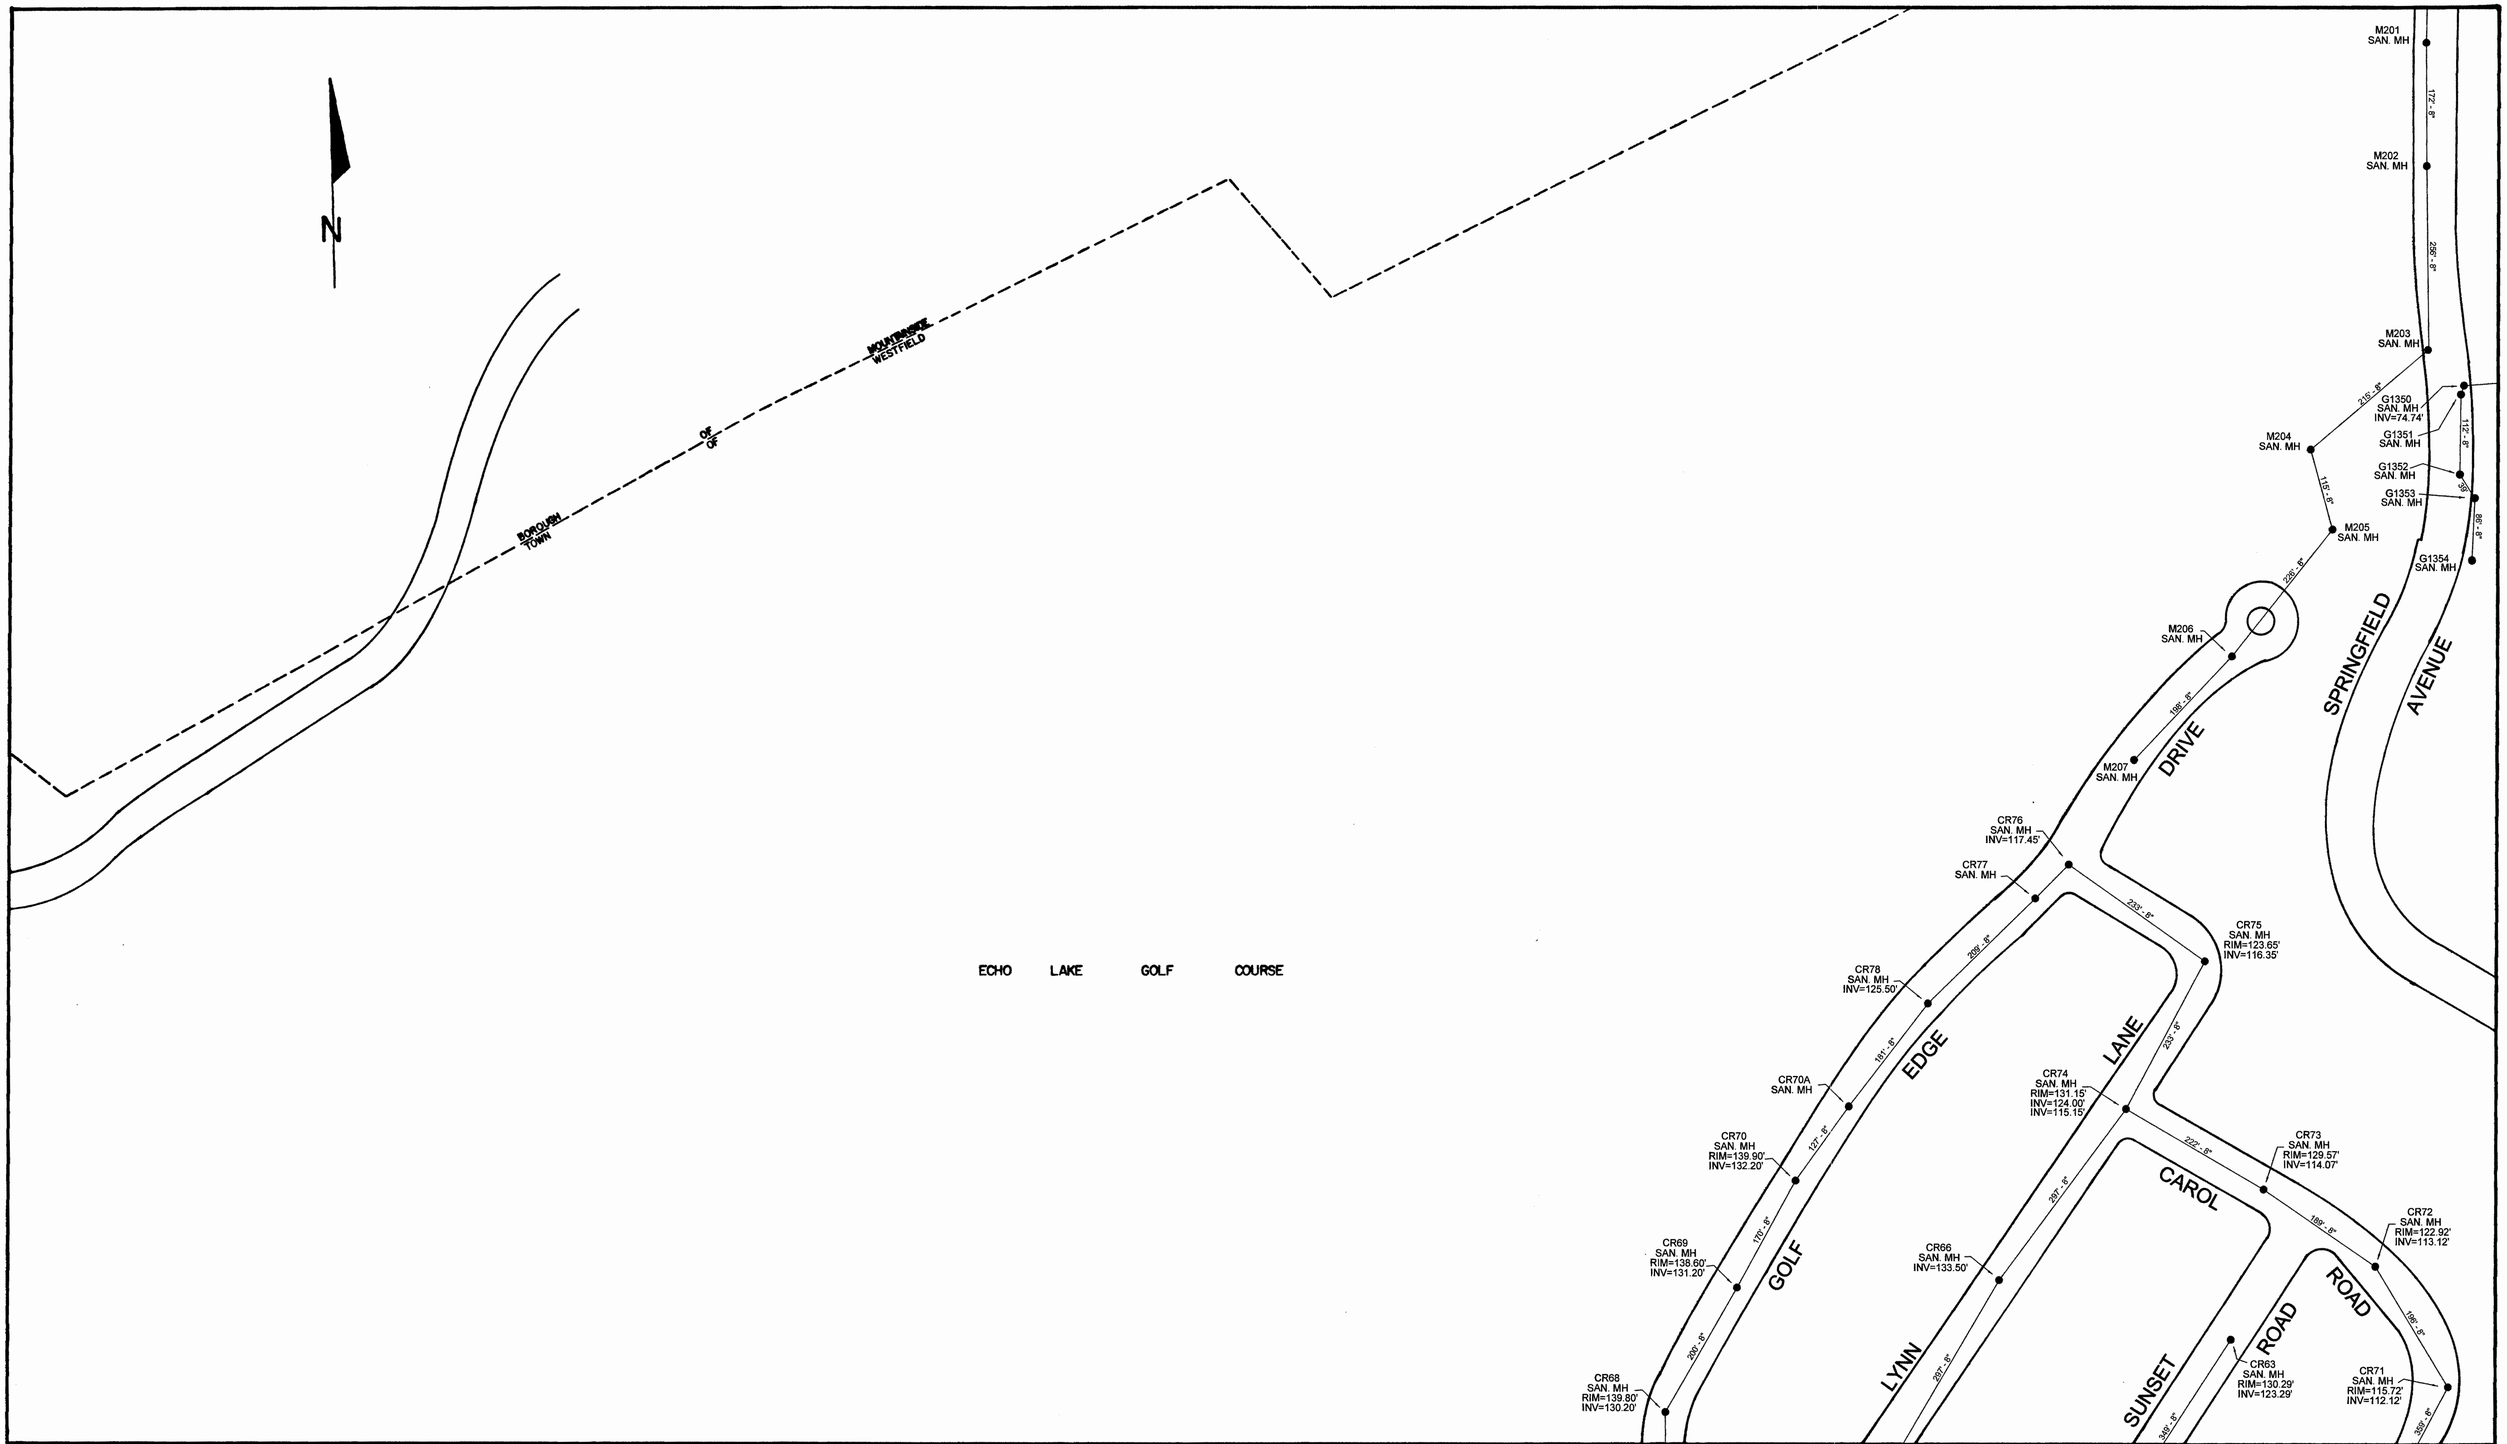

NO.	DATE	REVISION

100' 50' 0' 100' 200' 300'

SCALE: 1"= 100'

Notes: Revised Sanitary Sewer Map based on original 1958–1961, 1"=200' scale, 9 sheet linen map set.
Elevations based on N.G.V.D. 1929 Vertical Datum.

SHEET INDEX

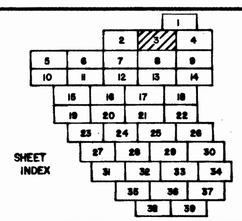

SANITARY SEWER MAP	TOWN OF WESTFIELD DEPT. OF PUBLIC WORKS 959 NORTH AVE. WEST, WESTFIELD, N.J. 07090 ENGINEERING DEPARTMENT
Prepared By: Westfield Engr. Dept. Date: 9/22/2010 *Town Engineer, Kris McAloon, NJPE 39227*	

3