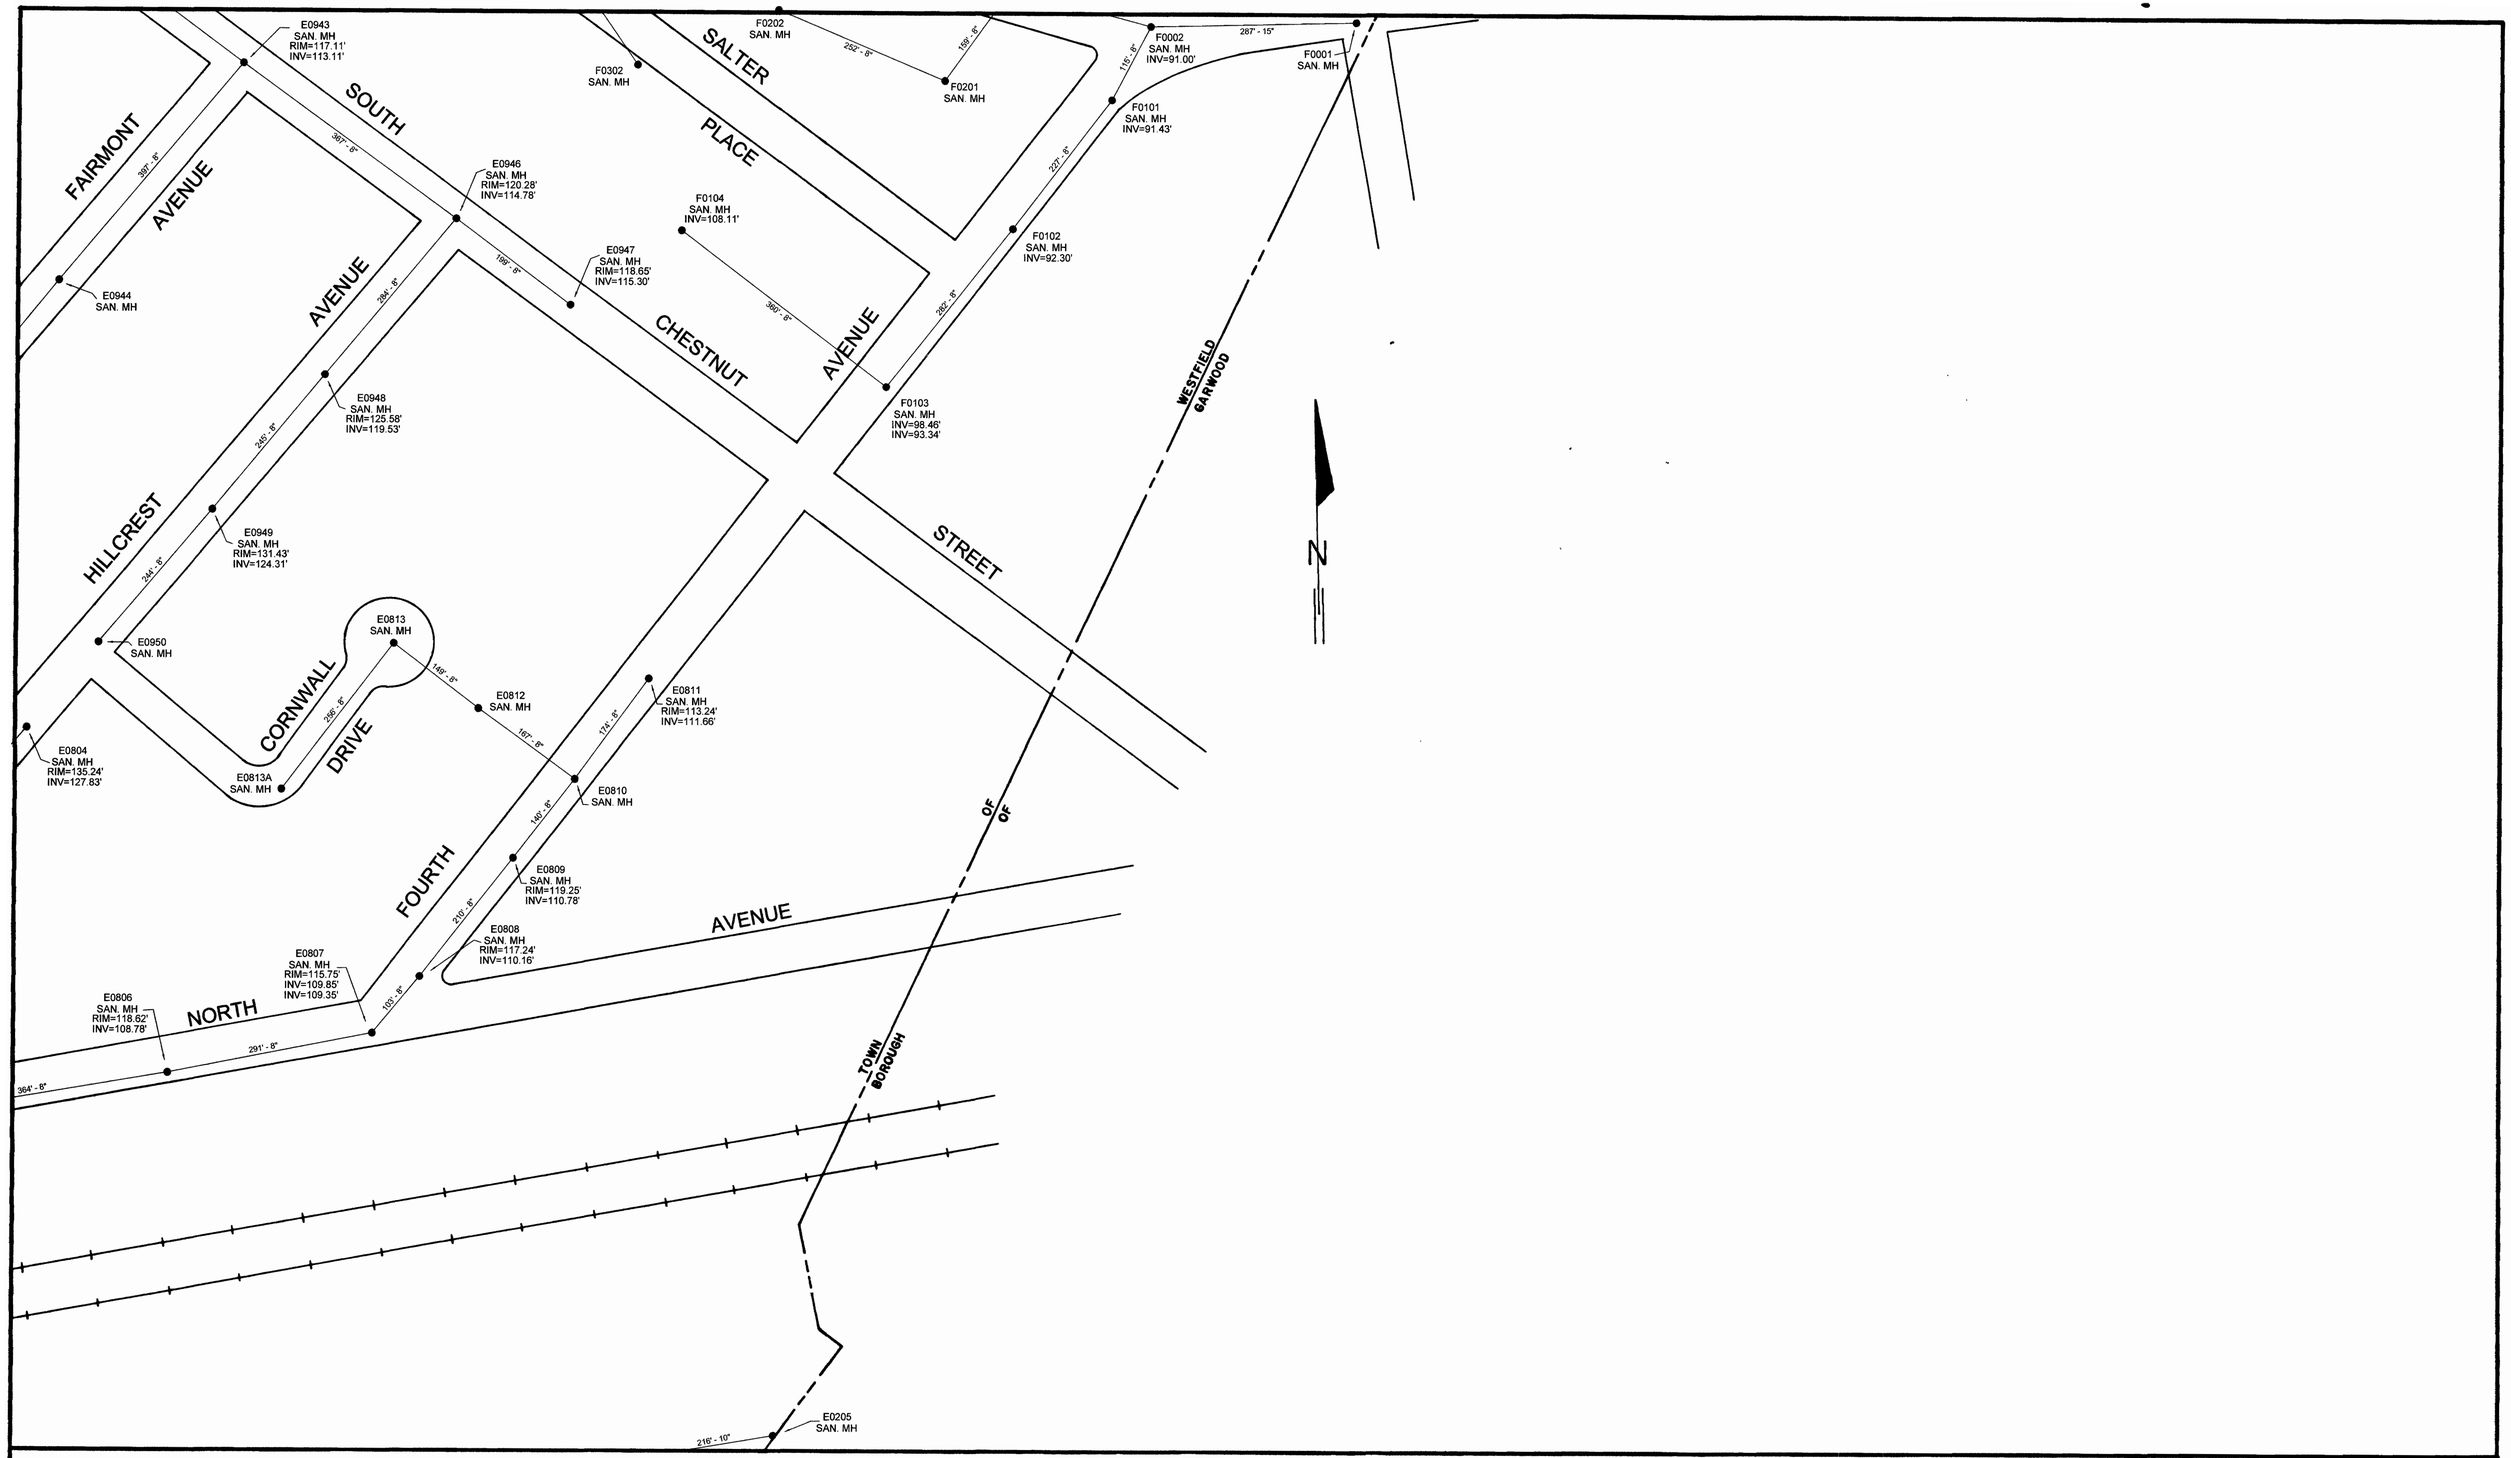

NO.	DATE	REVISION

100' 50' 0' 100' 200' 300'

SCALE 1" = 100'

Notes: Revised Sanitary Sewer Map based on original 1958–1961, 1"=200' scale, 9 sheet linen map set.
Elevations based on N.G.V.D. 1929 Vertical Datum.

SHEET INDEX

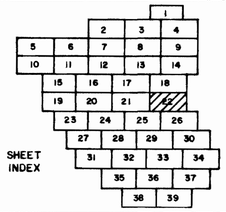

SANITARY SEWER MAP

Prepared By: Westfield Engr. Dept. Date: 9/22/2010

Town Engineer, Kris McAloon, NJPE 39227

TOWN OF WESTFIELD
DEPT. OF PUBLIC WORKS
959 NORTH AVE. WEST, WESTFIELD, N.J. 07090
ENGINEERING DEPARTMENT