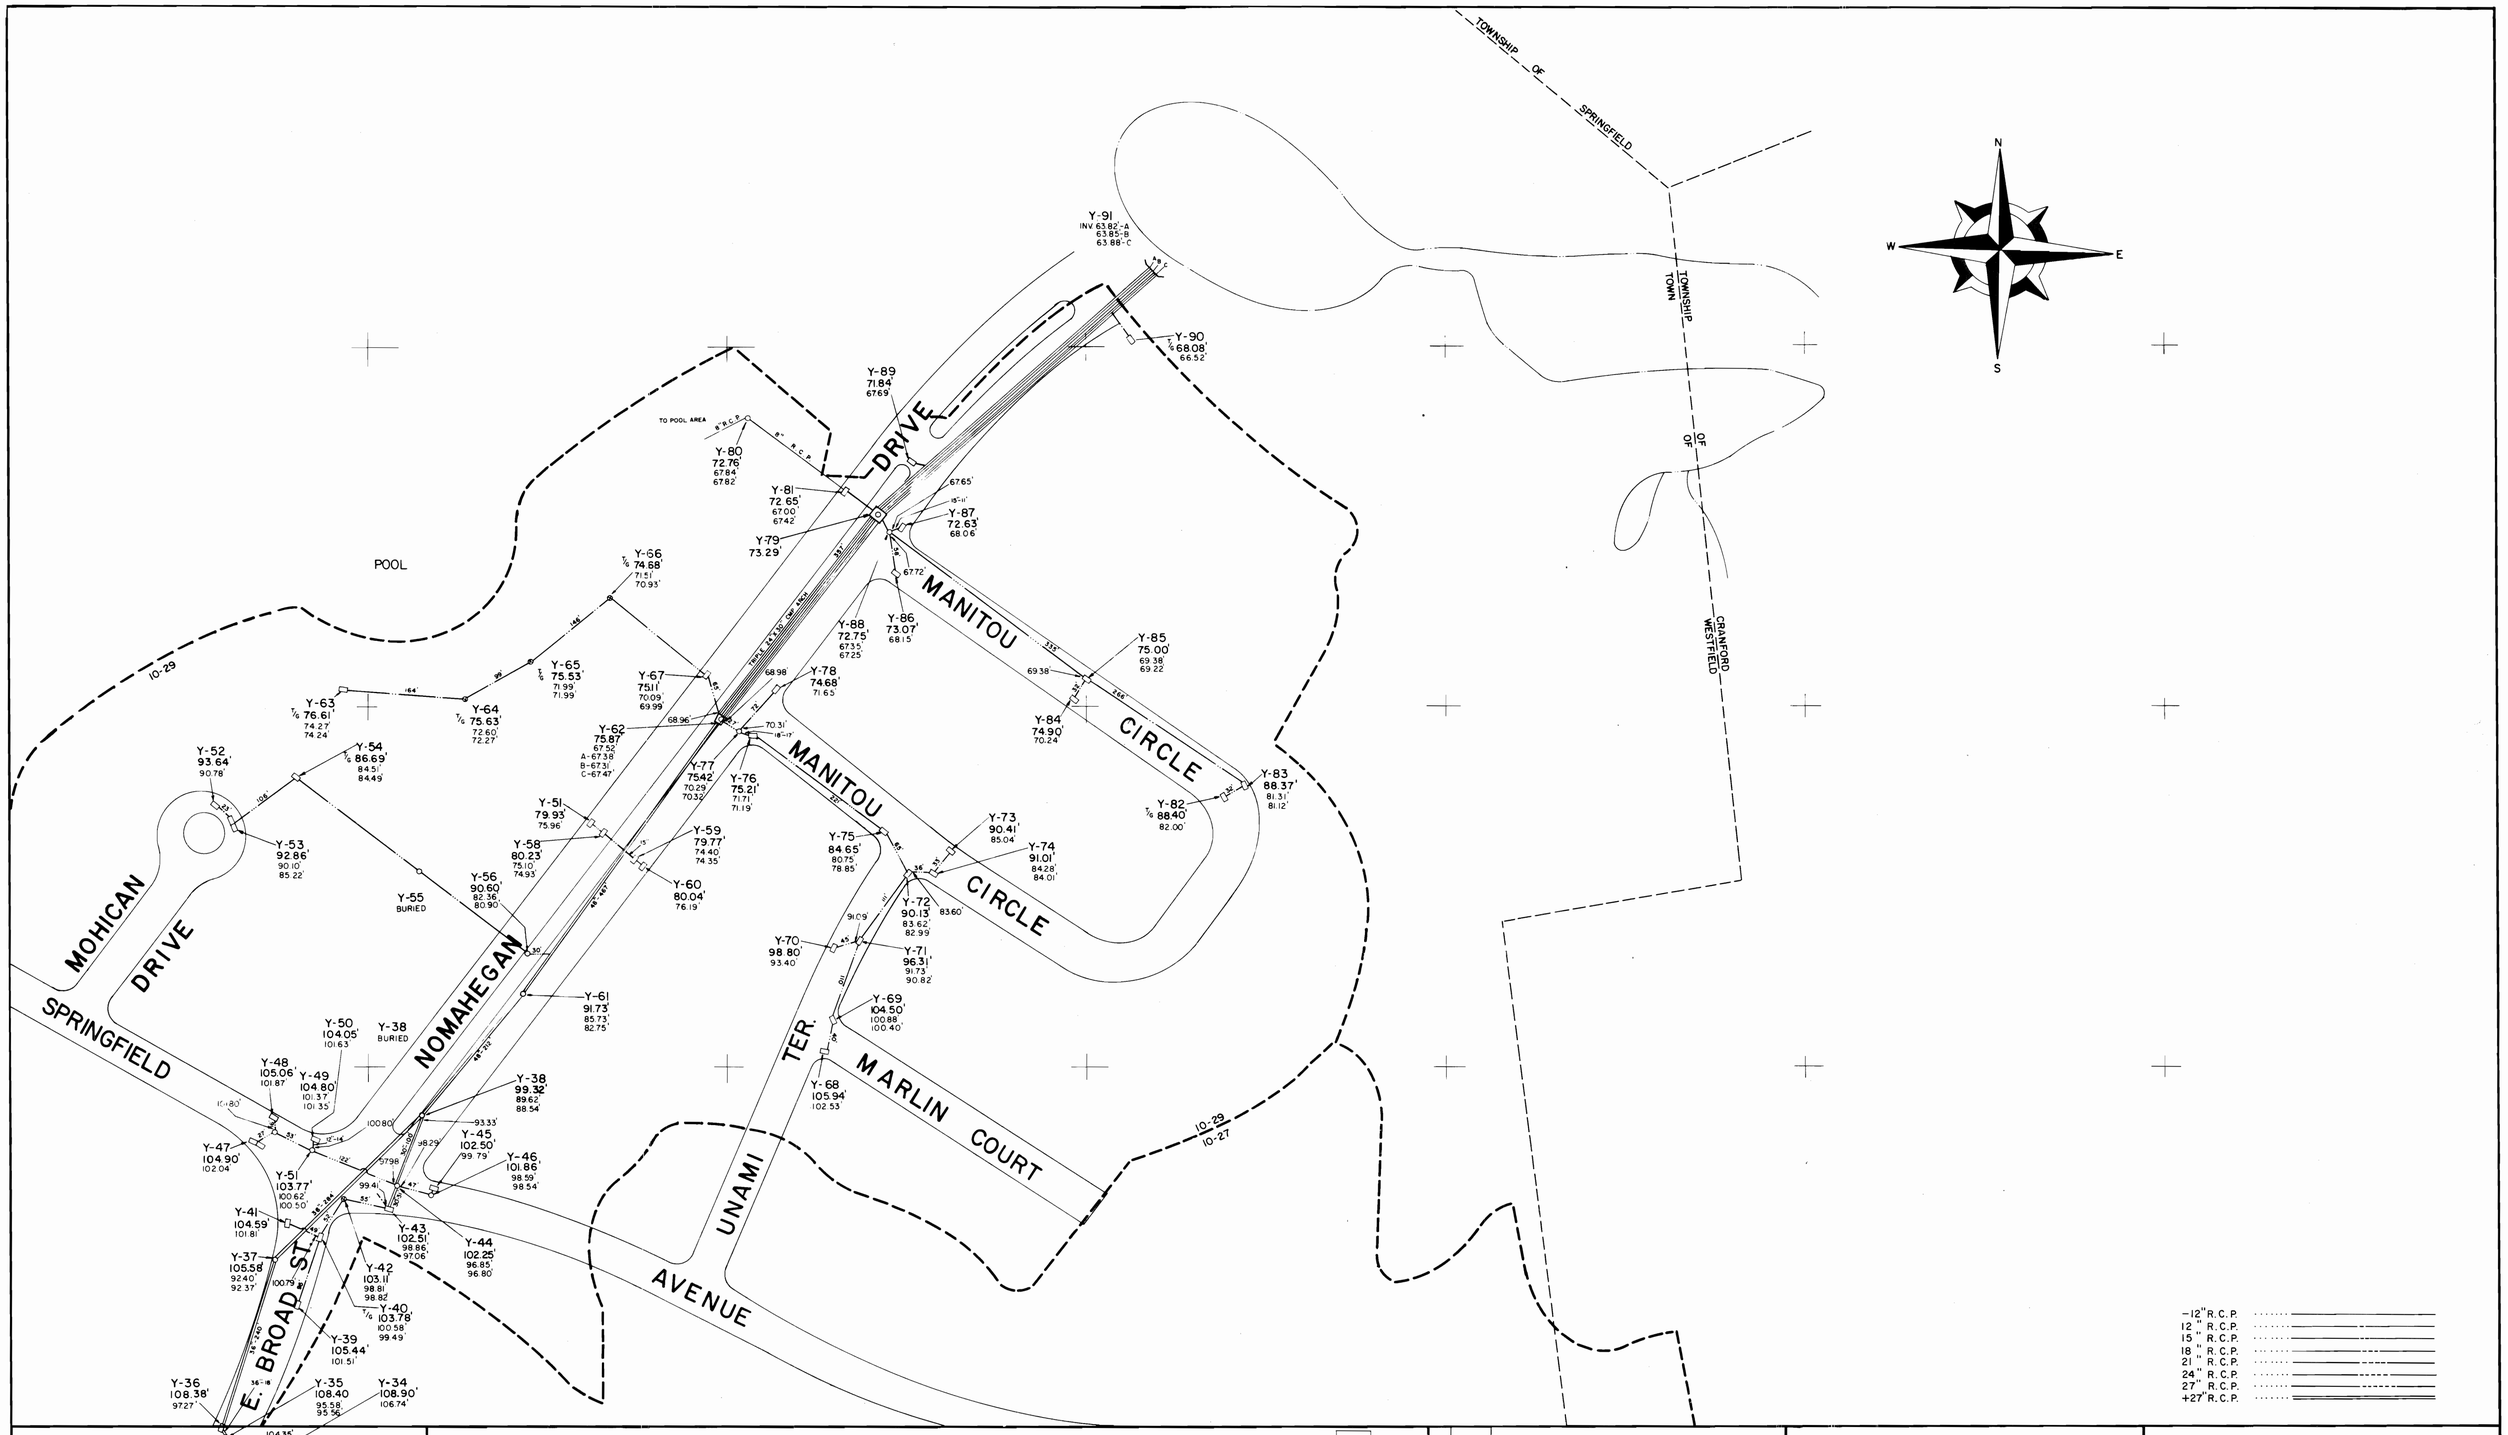

JAMES D. JOSEPHS N.J.P.E. 17727
TOWN ENGINEER

SCALE: 1" = 100'

100 0 100 200 300 400

SHEET INDEX

NO.	DATE	REVISION

RICHARD O. LUSTER P.E. & L.S. 9864

LUSTER AND GUARRIELLO ASSOC. INC.
CONSULTING CIVIL ENGINEERS AND LAND SURVEYORS
2279 SOUTH AVENUE, SCOTCH PLAINS N.J. 07076

WESTFIELD DRAINAGE STUDY
TOWN OF WESTFIELD
UNION COUNTY, NEW JERSEY

PROJ. NO. 77081

4

SHEET NO.