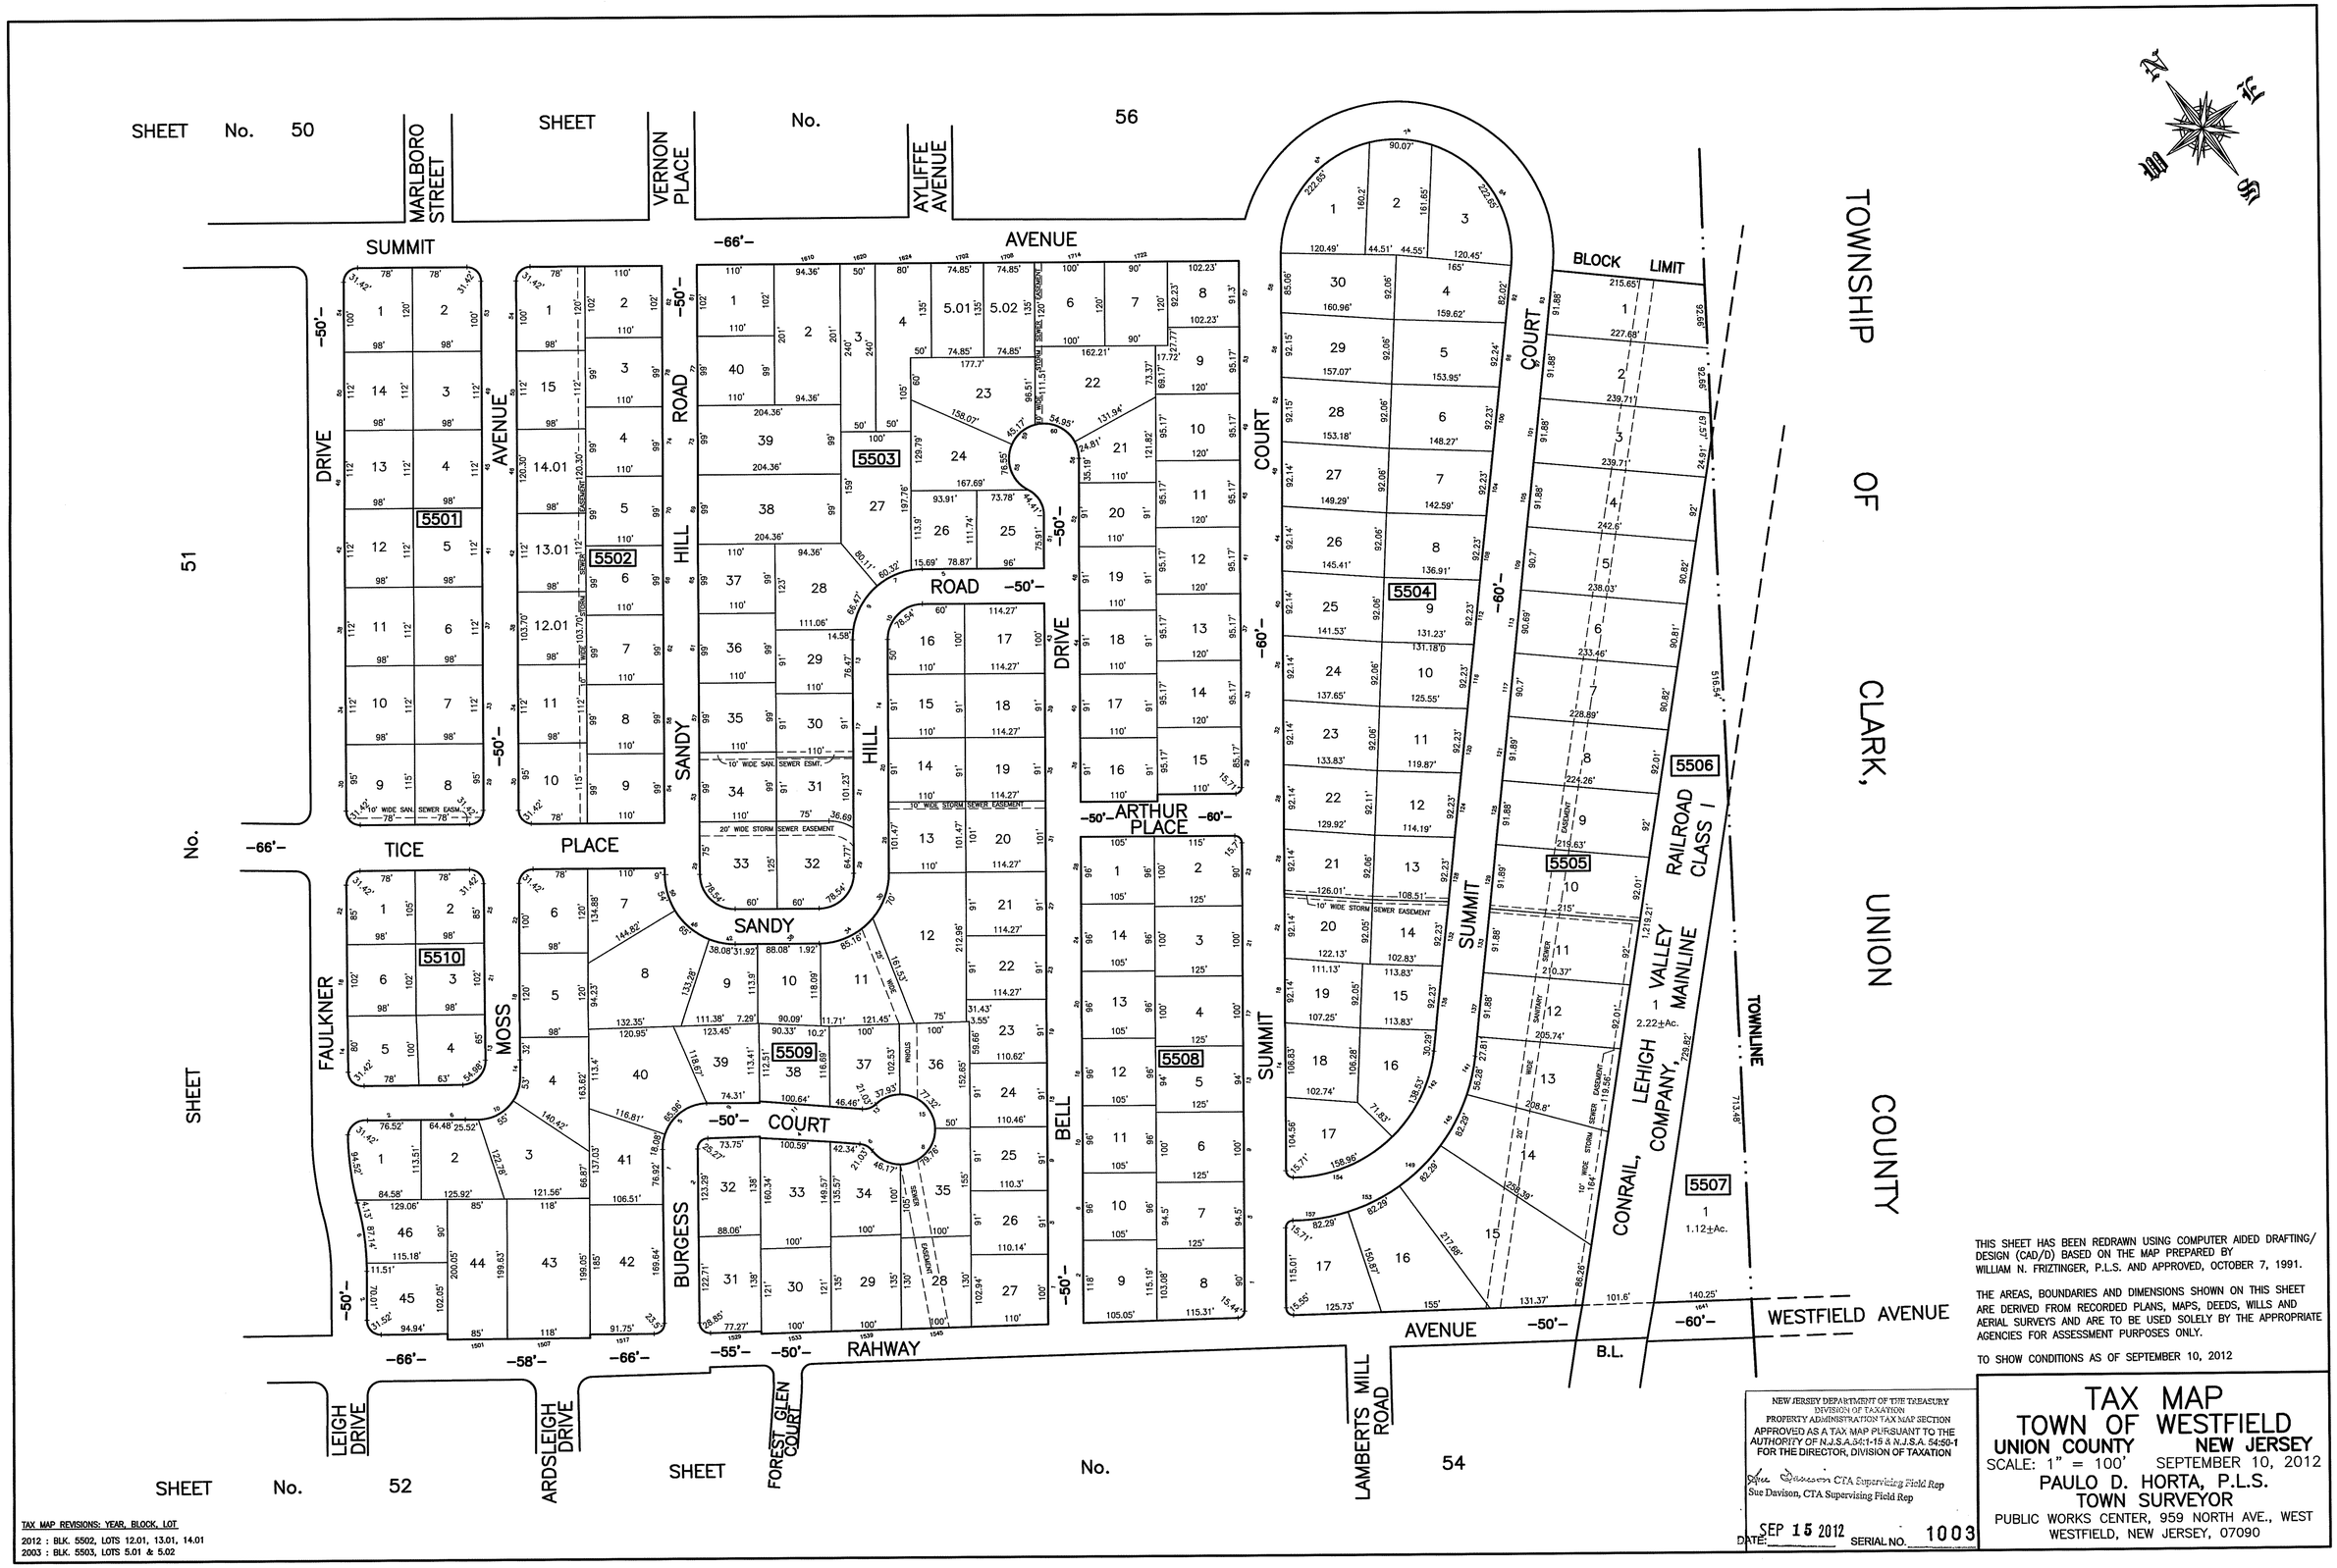

THIS SHEET HAS BEEN REDRAWN USING COMPUTER AIDED DRAFTING/ DESIGN (CAD/D) BASED ON THE MAP PREPARED BY WILLIAM N. FRIZTINGER, P.L.S. AND APPROVED, OCTOBER 7, 1991.

THE AREAS, BOUNDARIES AND DIMENSIONS SHOWN ON THIS SHEET ARE DERIVED FROM RECORDED PLANS, MAPS, DEEDS, WILLS AND AERIAL SURVEYS AND ARE TO BE USED SOLELY BY THE APPROPRIATE AGENCIES FOR ASSESSMENT PURPOSES ONLY.

TO SHOW CONDITIONS AS OF SEPTEMBER 10, 2012

NEW JERSEY DEPARTMENT OF THE TREASURY
DIVISION OF TAXATION
PROPERTY ADMINISTRATION TAX MAP SECTION
APPROVED AS A TAX MAP PURSUANT TO THE AUTHORITY OF N.J.S.A.54:1-15 & N.J.S.A. 54:50-1 FOR THE DIRECTOR, DIVISION OF TAXATION

Sue Davison CTA Supervising Field Rep
Sue Davison, CTA Supervising Field Rep

DATE: SEP 15 2012 SERIAL NO. 1003

TAX MAP
TOWN OF WESTFIELD
UNION COUNTY NEW JERSEY
SCALE: 1" = 100' SEPTEMBER 10, 2012
PAULO D. HORTA, P.L.S.
TOWN SURVEYOR
PUBLIC WORKS CENTER, 959 NORTH AVE., WEST WESTFIELD, NEW JERSEY, 07090

TAX MAP REVISIONS: YEAR, BLOCK, LOT
2012 : BLK. 5502, LOTS 12.01, 13.01, 14.01
2003 : BLK. 5503, LOTS 5.01 & 5.02